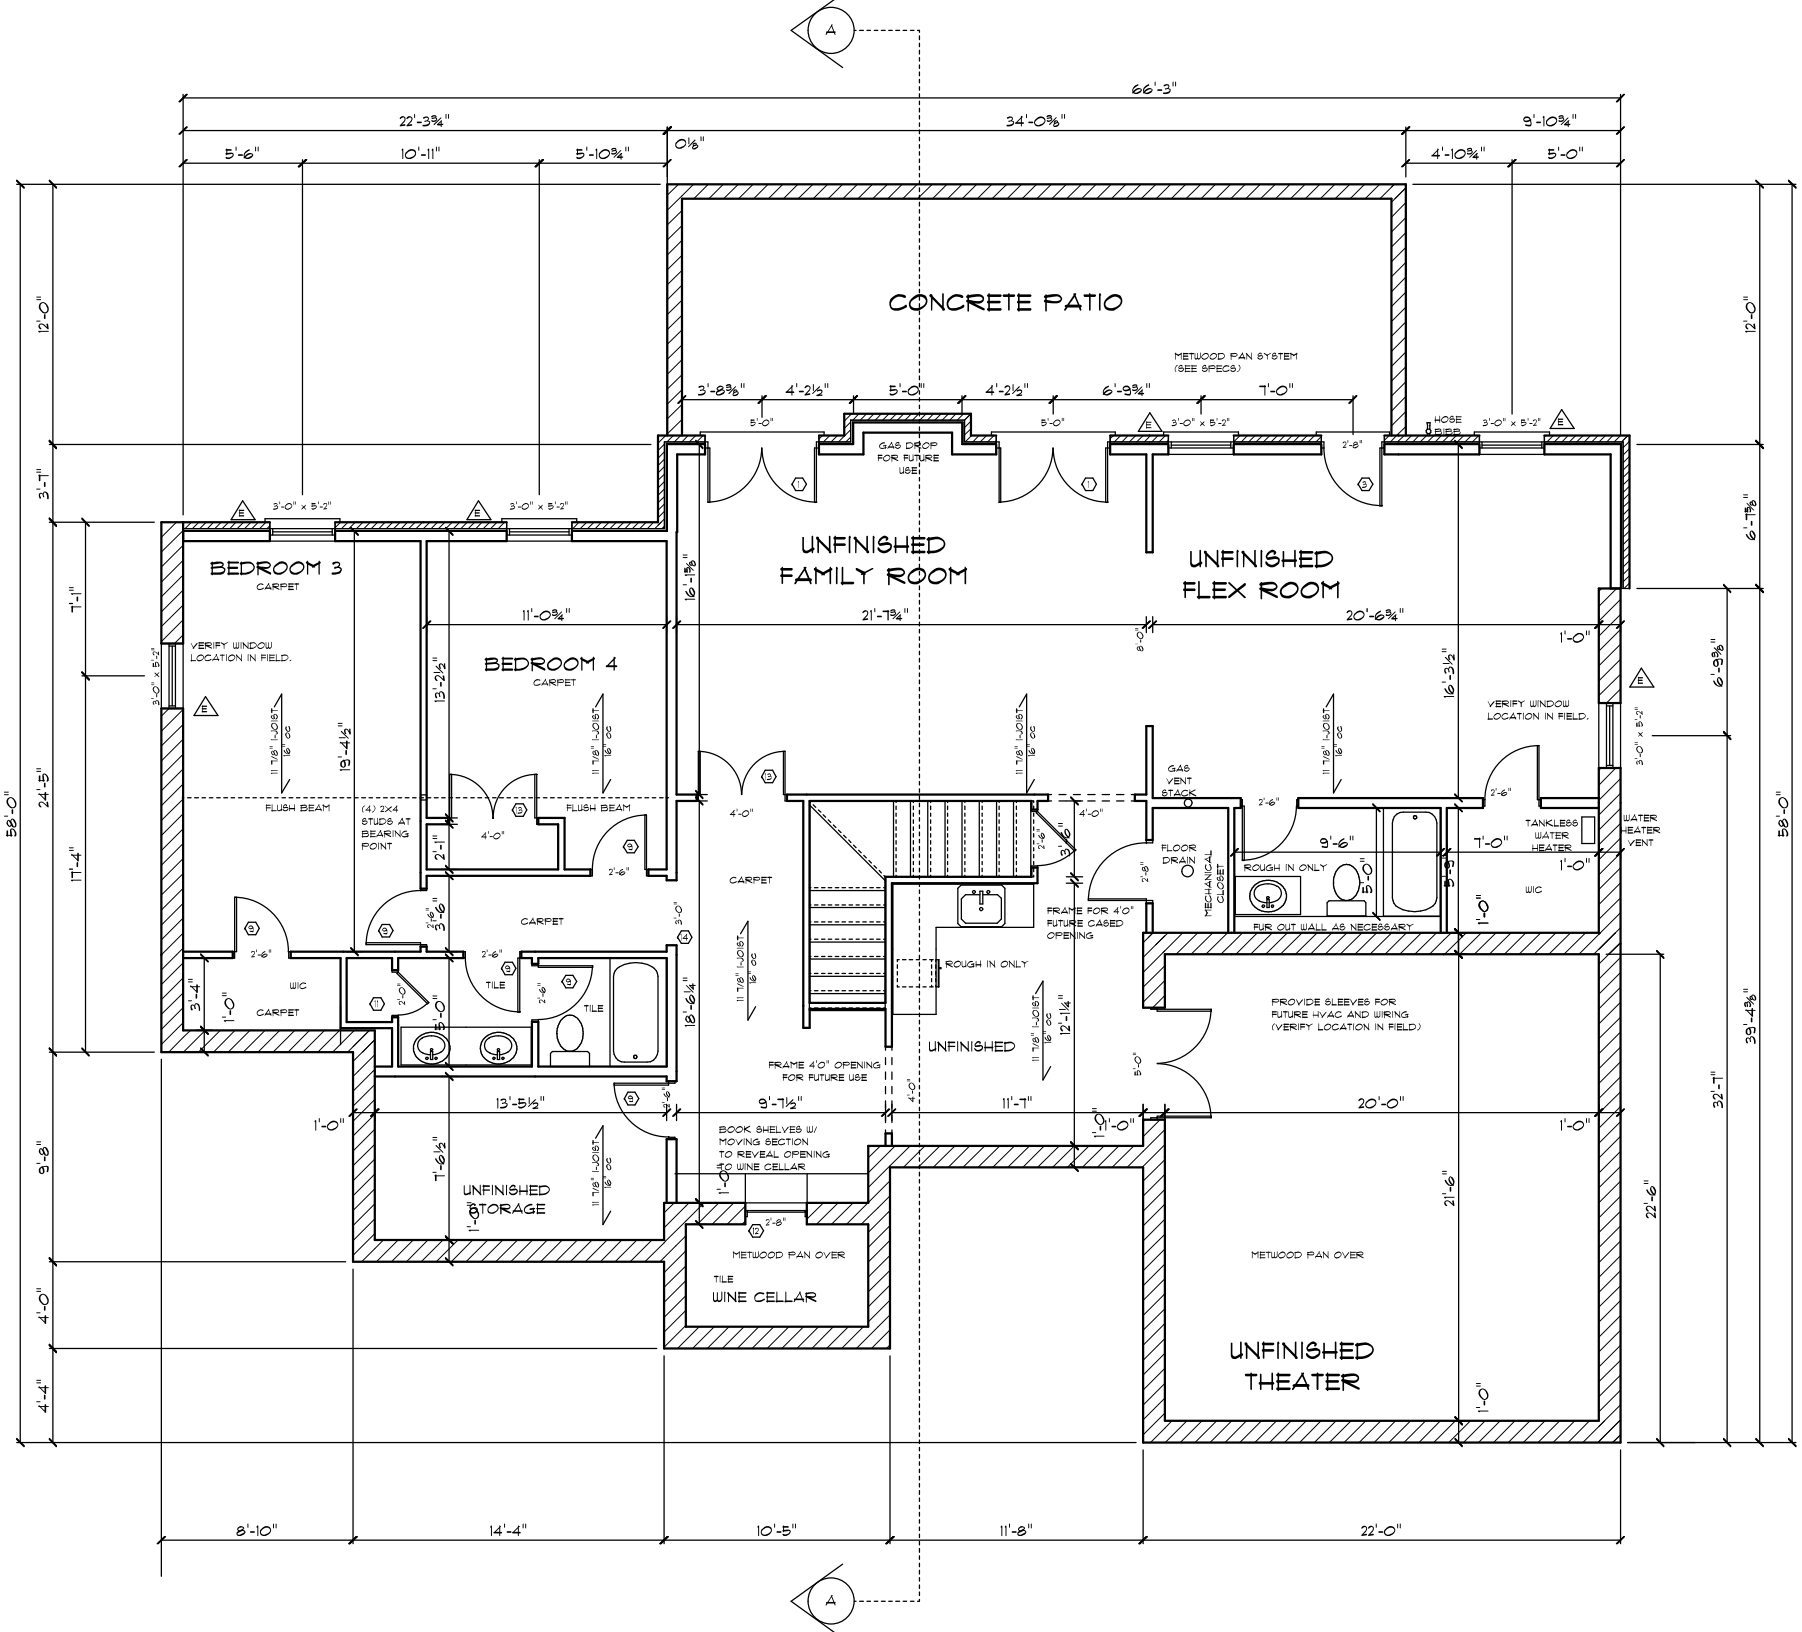
A
66'-3"
22'-3¾"
34'-0⅜"
9'-10¾"
5'-6"
10'-11"
5'-10¾"
0⅛"
4'-10¾"
5'-0"
CONCRETE PATIO
METWOOD PAN SYSTEM (SEE SPECS)
3'-8⅜"
4'-2½"
5'-0"
4'-2½"
6'-9¾"
7'-0"
GAS DROP FOR FUTURE USE
HOSE BIBB
3'-0" x 5'-2"
BEDROOM 3
CARPET
VERIFY WINDOW LOCATION IN FIELD.
11 7/8" I-JOIST 16" OC
19'-4½"
FLUSH BEAM
(4) 2X4 STUDS AT BEARING POINT
BEDROOM 4
CARPET
11'-0¾"
13'-2½"
FLUSH BEAM
WIC
CARPET
TILE
UNFINISHED STORAGE
13'-5½"
7'-6½"
UNFINISHED FAMILY ROOM
21'-7¾"
16'-1⅝"
CARPET
FRAME 4'0" OPENING FOR FUTURE USE
BOOK SHELVES W/ MOVING SECTION TO REVEAL OPENING TO WINE CELLAR
METWOOD PAN OVER
TILE
WINE CELLAR
9'-7½"
11'-7"
18'-6¼"
UNFINISHED FLEX ROOM
20'-6¾"
16'-3½"
GAS VENT STACK
FLOOR DRAIN
MECHANICAL CLOSET
ROUGH IN ONLY
FUR OUT WALL AS NECESSARY
FRAME FOR 4'0" FUTURE CASED OPENING
UNFINISHED
12'-1¼"
PROVIDE SLEEVES FOR FUTURE HVAC AND WIRING (VERIFY LOCATION IN FIELD)
20'-0"
21'-6"
METWOOD PAN OVER
UNFINISHED THEATER
TANKLESS WATER HEATER
WATER HEATER VENT
58'-0"
24'-5"
17'-4"
9'-8"
4'-0"
4'-4"
12'-0"
3'-7"
7'-1"
6'-7⅝"
6'-9⅜"
39'-4⅜"
32'-7"
22'-6"
8'-10"
14'-4"
10'-5"
11'-8"
22'-0"
A