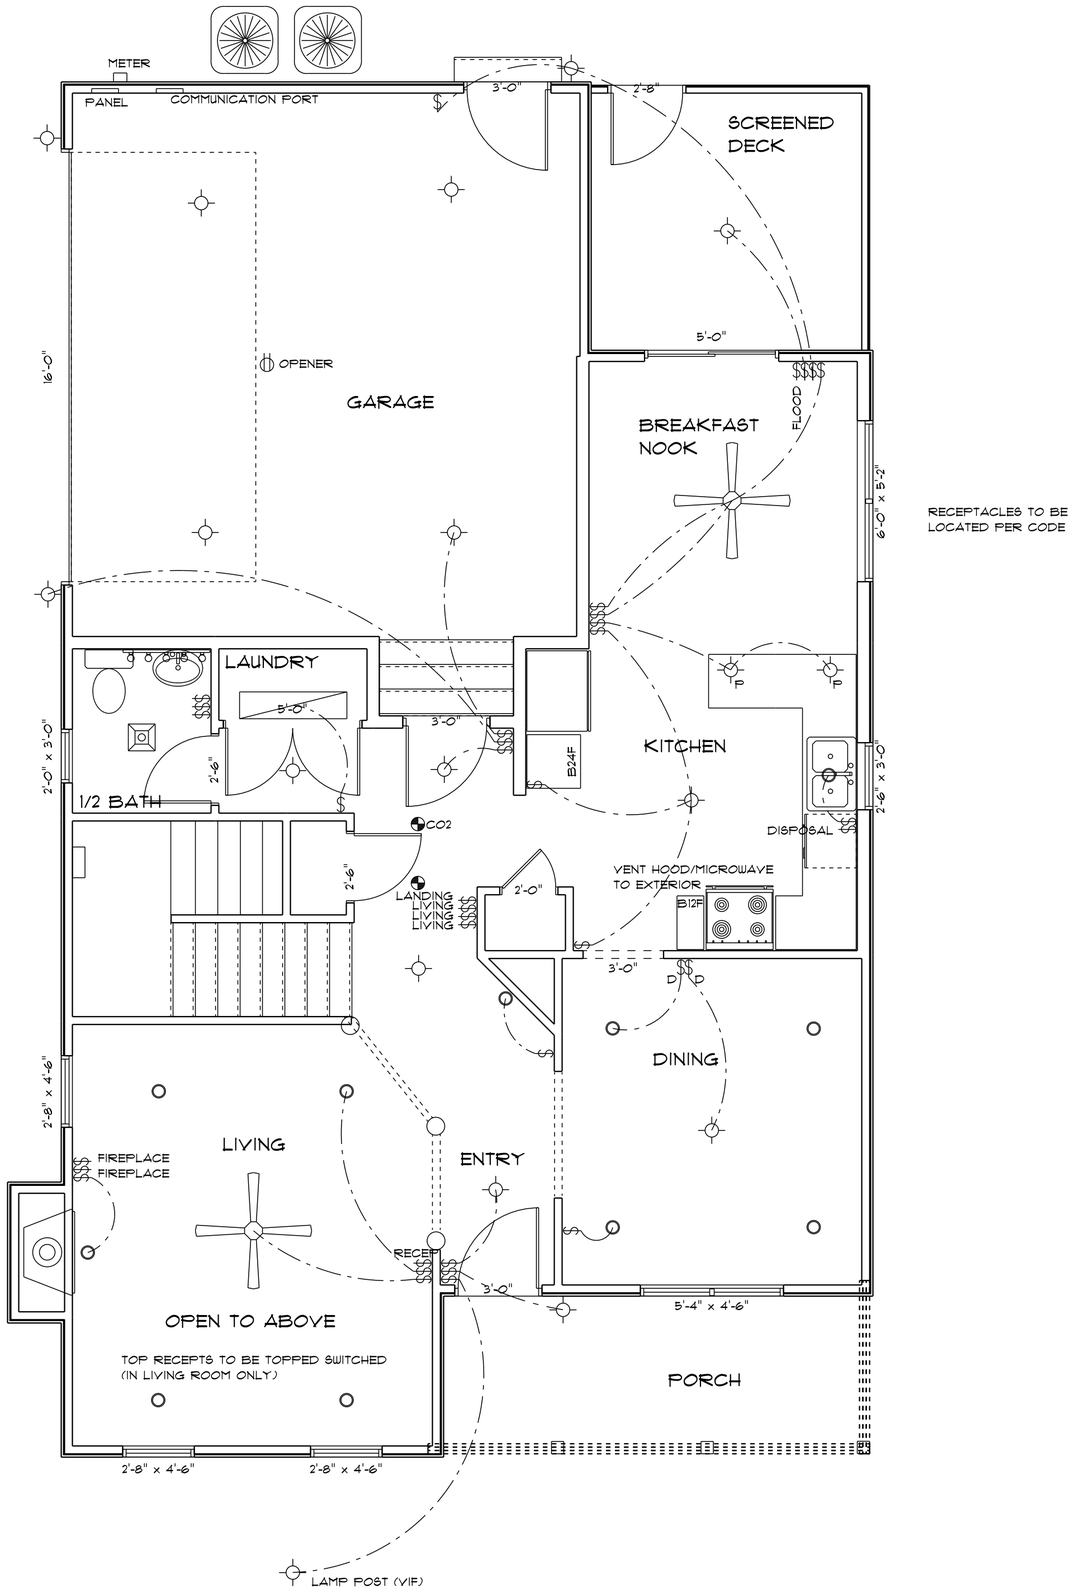

CEILING FAN

SURFACE/WALL MOUNT

BATH FAN/LIGHT COMBO

RECESSED CAN

FLUORESCENT

SMOKE DETECTOR

CO2 DETECTOR

FLOOD LIGHT

PENDANT LIGHT

VANITY BAR (CENTER OVER BOWL)

1ST FLOOR ELECTRICAL

APPROVED BY: JDO

2006 IRC & VA USBC

REVISION DATE:

DRAWN BY: S. HIXON

SCALE 1/4" = 1'-0"

NOV 15, 2008

HIGHLANDER CONSTRUCTION & DEVELOPMENT
P.O. Box 2927
Radford, VA 24143
Phone: (540) 382-0824
Fax: (540) 382-0825
VA License number 2705002006A

LOT 2 PIEDMONT
BLACKSBURG, VA 24060

SHEET
6