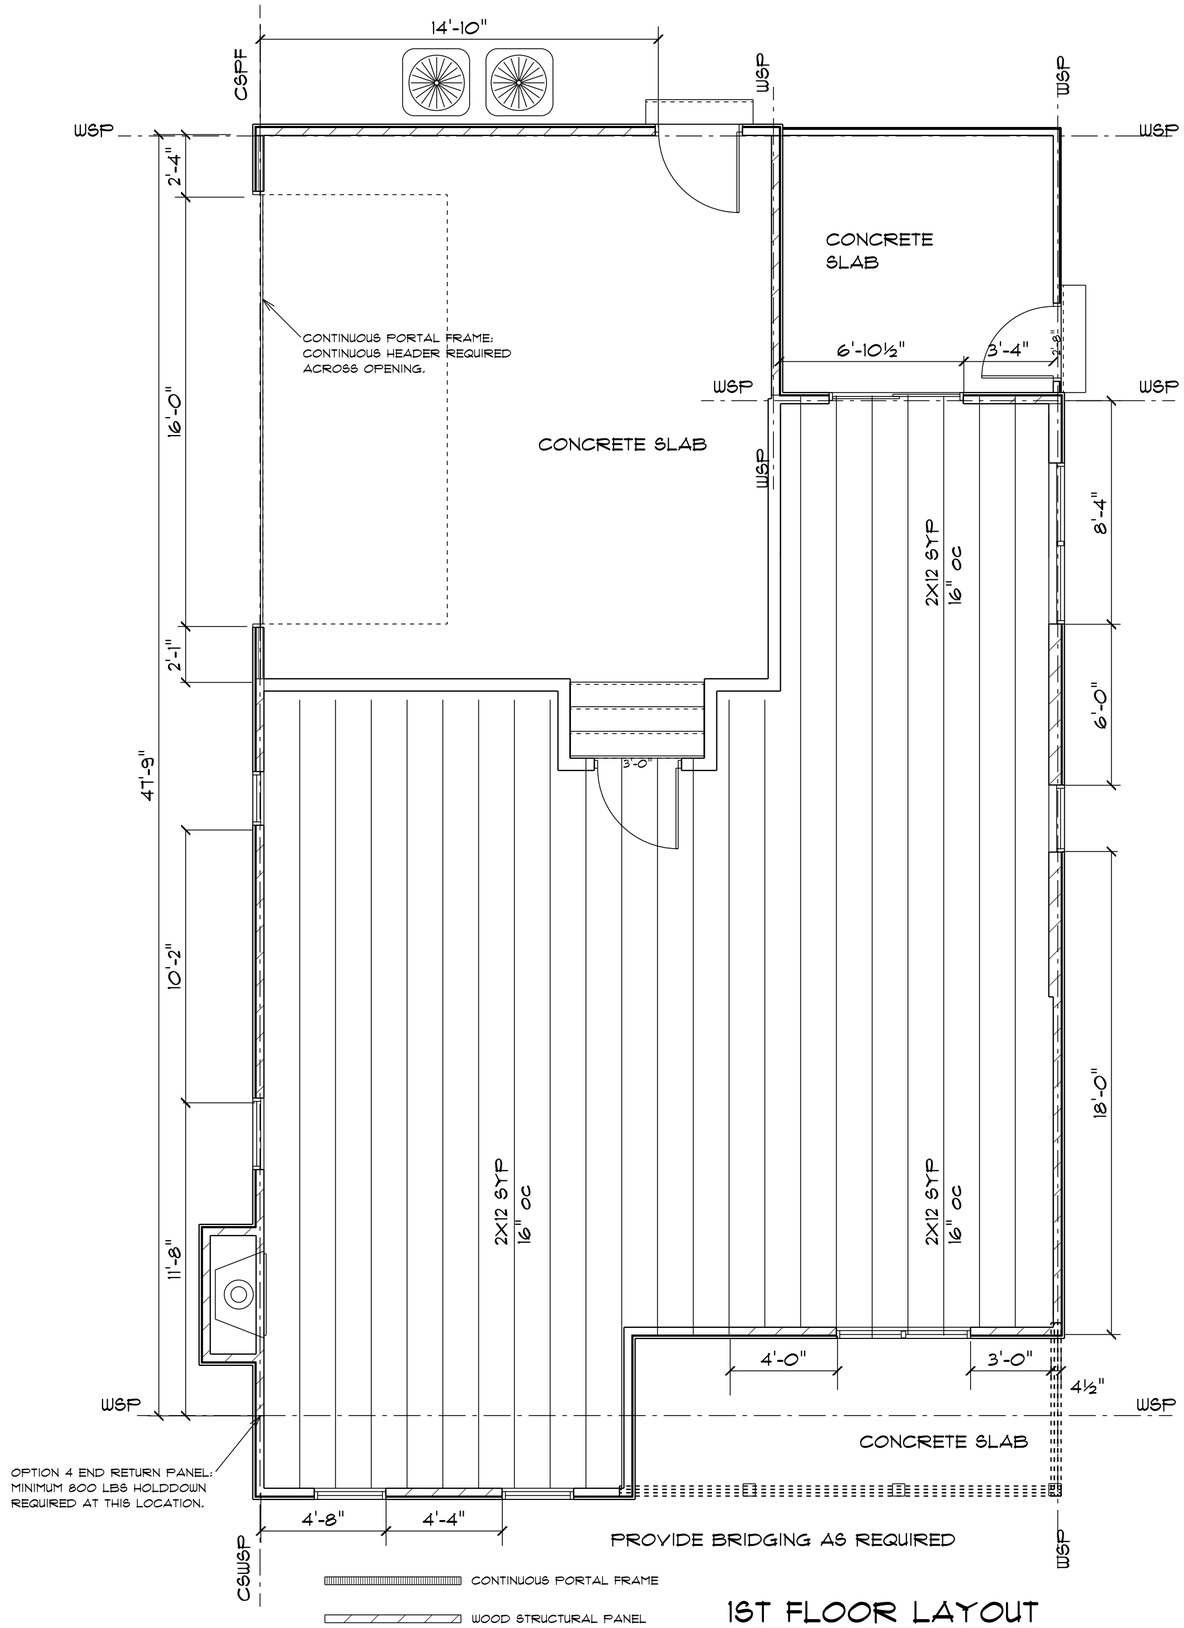

1ST FLOOR LAYOUT

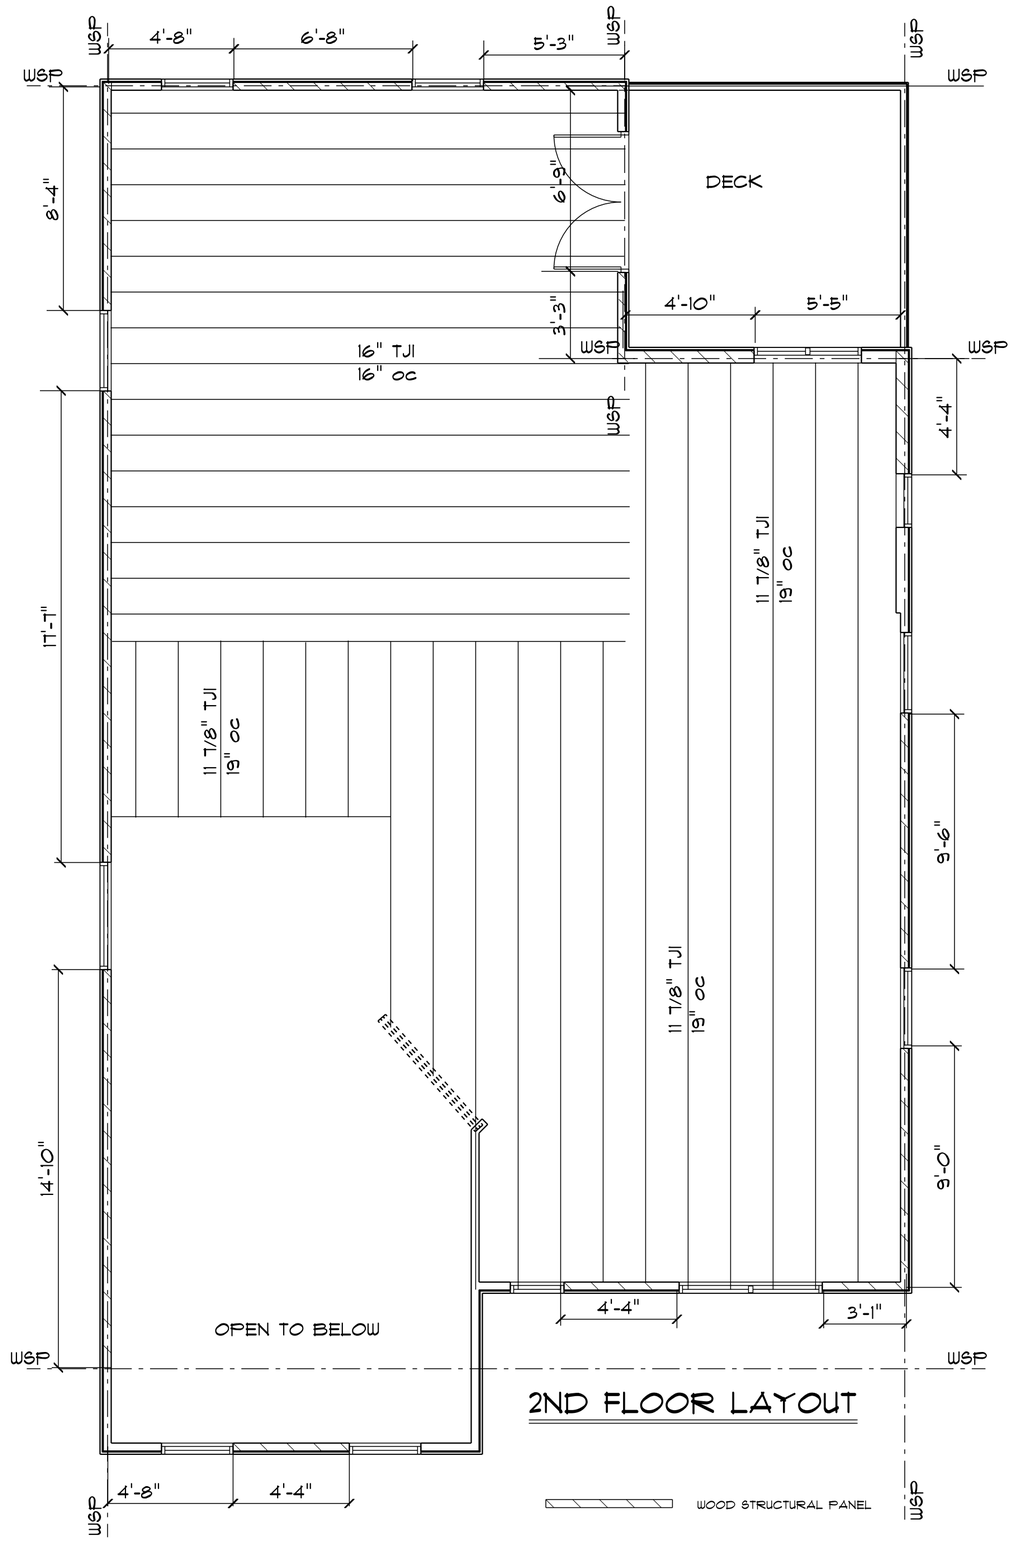

2ND FLOOR LAYOUT

WALL PANEL & FRAMING LAYOUTS

APPROVED BY: JDO

2006 IRC & VA USBC

REVISION DATE:

DRAWN BY: S. HIXON

SCALE 1/4" = 1'-0"

NOV 15, 2008

HIGHLANDER
CONSTRUCTION & DEVELOPMENT
www.highlandercontractors.com
P.O. Box 2927
Rustburg, VA 24143
Phone: (540) 332-9254
Fax: (540) 382-0825
VA License Number 2705002003A

LOT 2 PIEDMONT
BLACKSBURG, VA 24060

SHEET
5